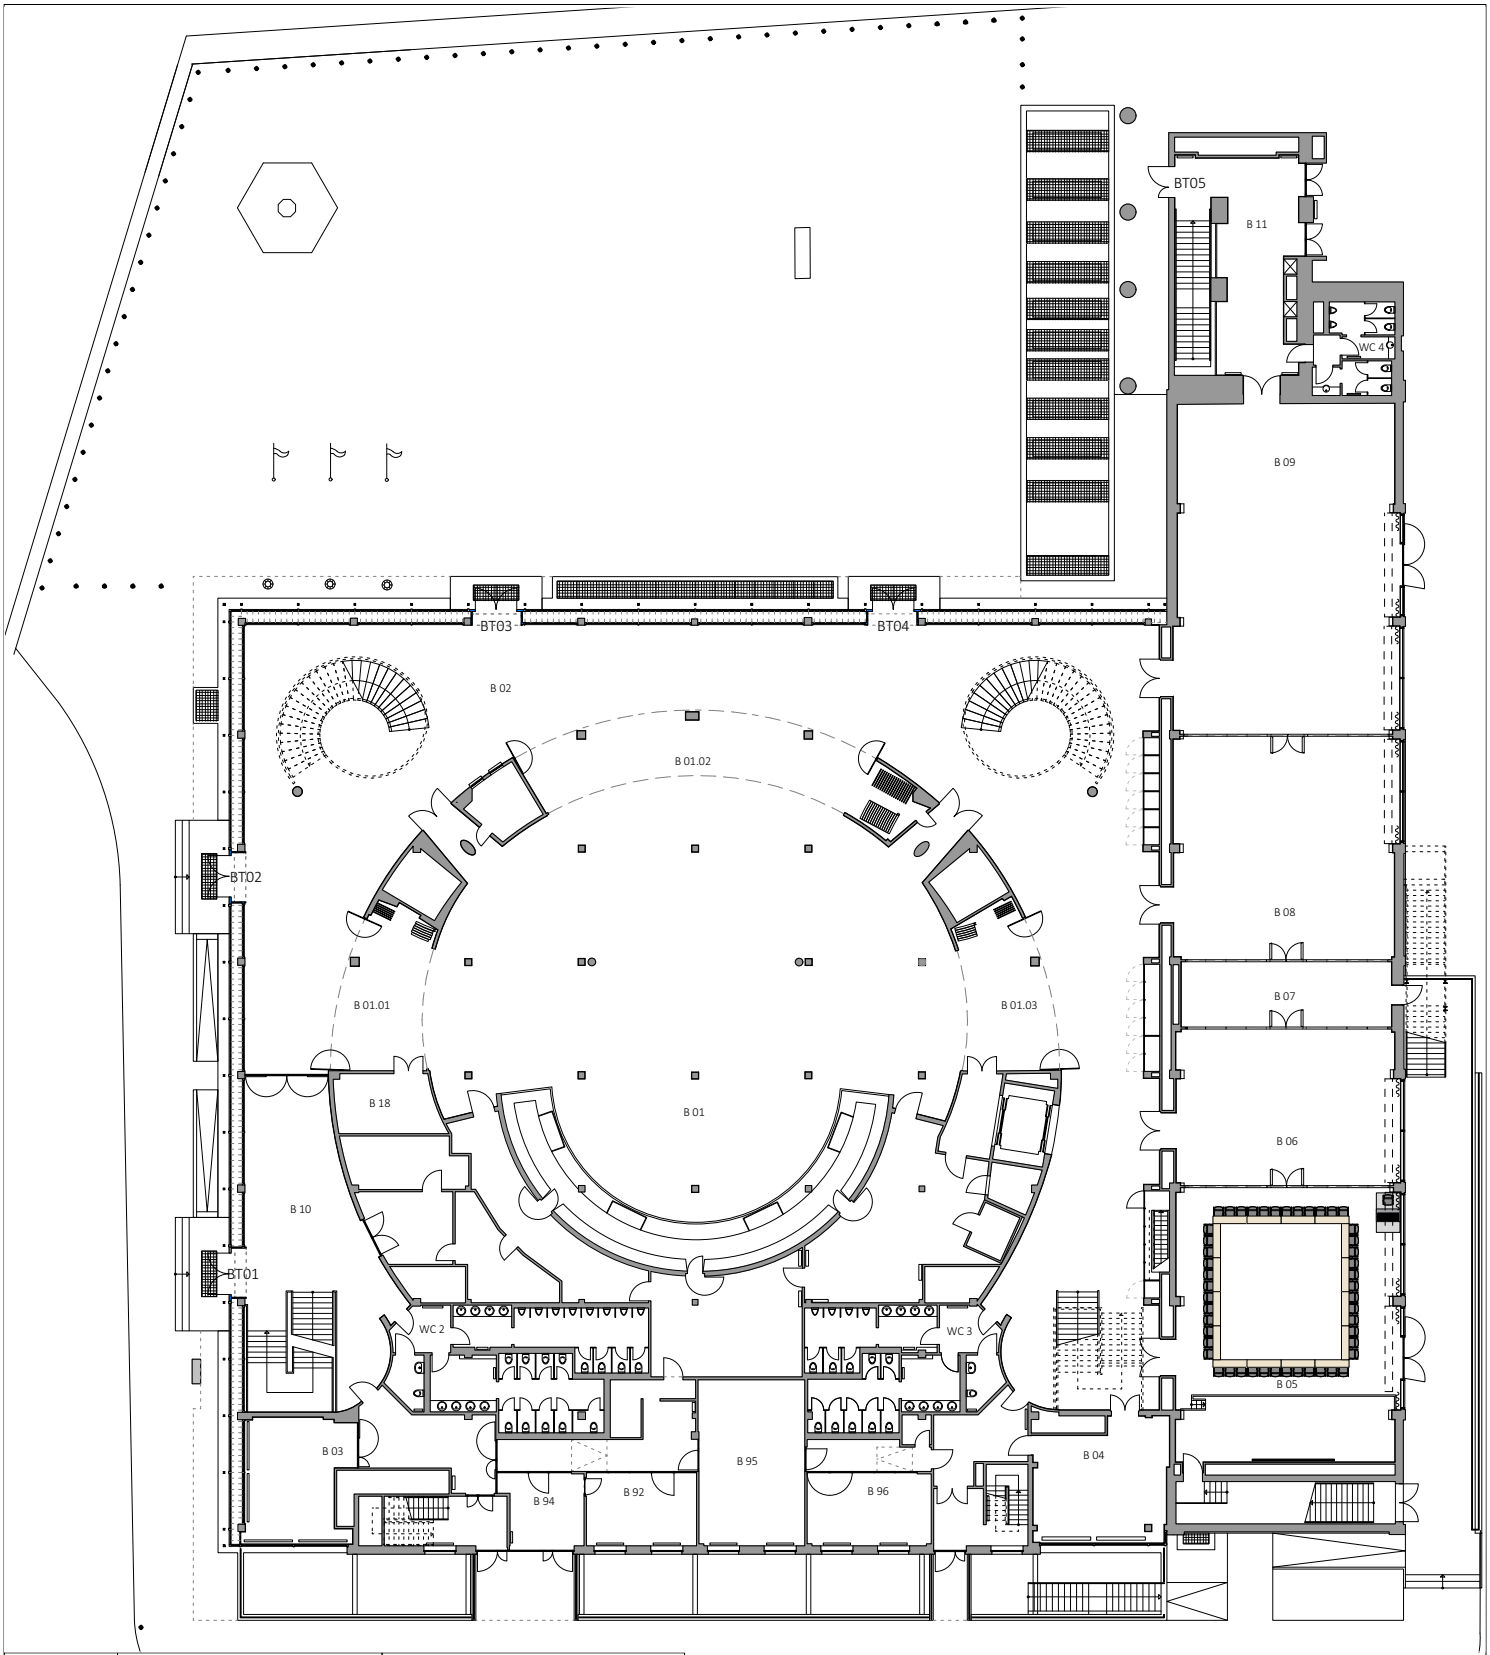

Raum | Room	Bestuhlung | Seating	Raumnutzung | Utilisation of Room
B 05	58 im Karree | hollow square style	

Projekt/Veranstaltung | *Project/Event*	Kunde/Veranstalter | *Client/Organiser of the Event*
Datum der Veranstaltung | *Date of Event*	bcc
Ebene B | Level B	Maßstab | *Scale* 1:400 DIN A4
Planungsstand | *State of Planning*	bcc Berlin Congress Center GmbH Alexanderstr. 11 10178 Berlin (Germany)
Dateiname | *File Name*	

Hinweise
- Änderungen vorbehalten. Alle Maße sind vor Ort zu überprüfen.
- Diese Zeichnung ist Eigentum der bcc Berlin Congress Center GmbH. Sie ist urheberrechtlich geschützt und darf nur mit ausdrücklicher Genehmigung weiterverbreitet oder genutzt werden.
- Alle Flächen sind als Bruttoflächen angegeben.
- Verwendete Abkürzungen: zulässige Bauhöhe (BH), lichte Höhe (LH), Höhe (H)

Please Note
- *Subject to change. All measures are to be checked on site.*
- *This drawing is property of the bcc Berlin Congress Center GmbH. It is proprietary and may not be duplicated or used without explicit permission.*
- *All indicated areas are quoted as gross surface areas.*
- *Used abbreviations: max. height of construction (BH), clearance (LH), height (H).*